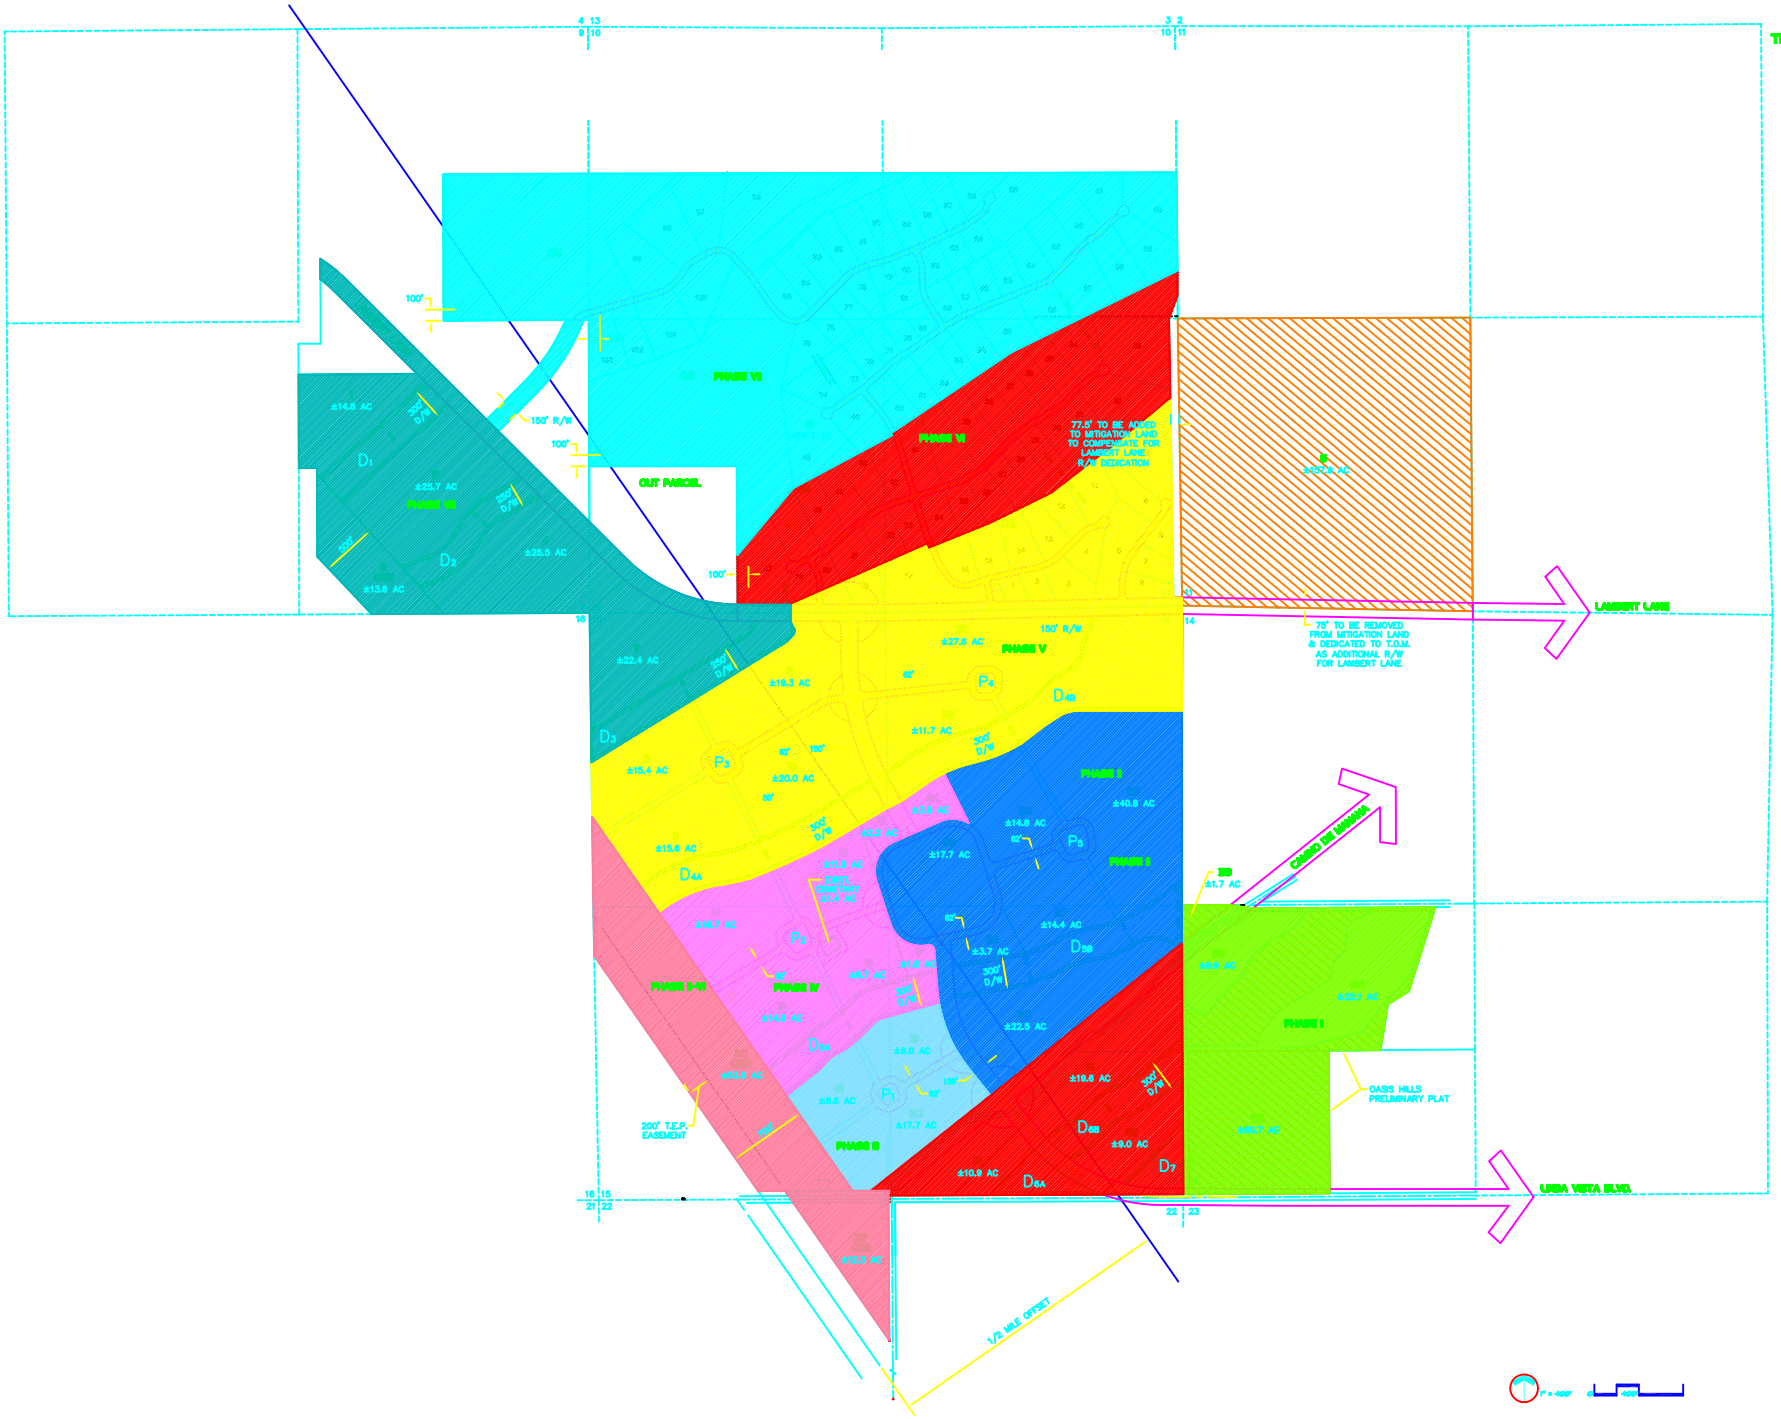
PHASE VII
PHASE VI
77.6' TO BE ADDED TO MITIGATION LAND TO CONSTRUCT FUTURE LAMBERT LANE R/W DEDICATION
CUT PARCEL
150' R/W
100'
PHASE VIII
PHASE V
PHASE IV
PHASE III
PHASE II
PHASE I
PHASE II-VI
LAMBERT LANE
78' TO BE REMOVED FROM MITIGATION LAND & DEDICATED TO T.O.M. AS ADDITIONAL R/W FOR LAMBERT LANE
CASCO TIE MONUMENT
OASIS HILLS PRELIMINARY PLAT
UNDA VISTA BLVD.
200' T.E.P. EASEMENT
1/2 MILE OFFSET
EXIST. CEMETERY ±1.4 AC
±40.8 AC
±14.8 AC
±17.7 AC
±14.4 AC
±22.5 AC
±10.6 AC
±8.0 AC
±10.9 AC
±1.7 AC
±27.6 AC
±11.7 AC
±20.0 AC
±19.3 AC
±22.4 AC
±15.4 AC
±15.6 AC
±10.7 AC
±14.6 AC
±9.0 AC
±8.6 AC
±17.7 AC
±22.5 AC
±13.6 AC
±14.8 AC
±23.7 AC
±22.5 AC
±22.5 AC
±22.5